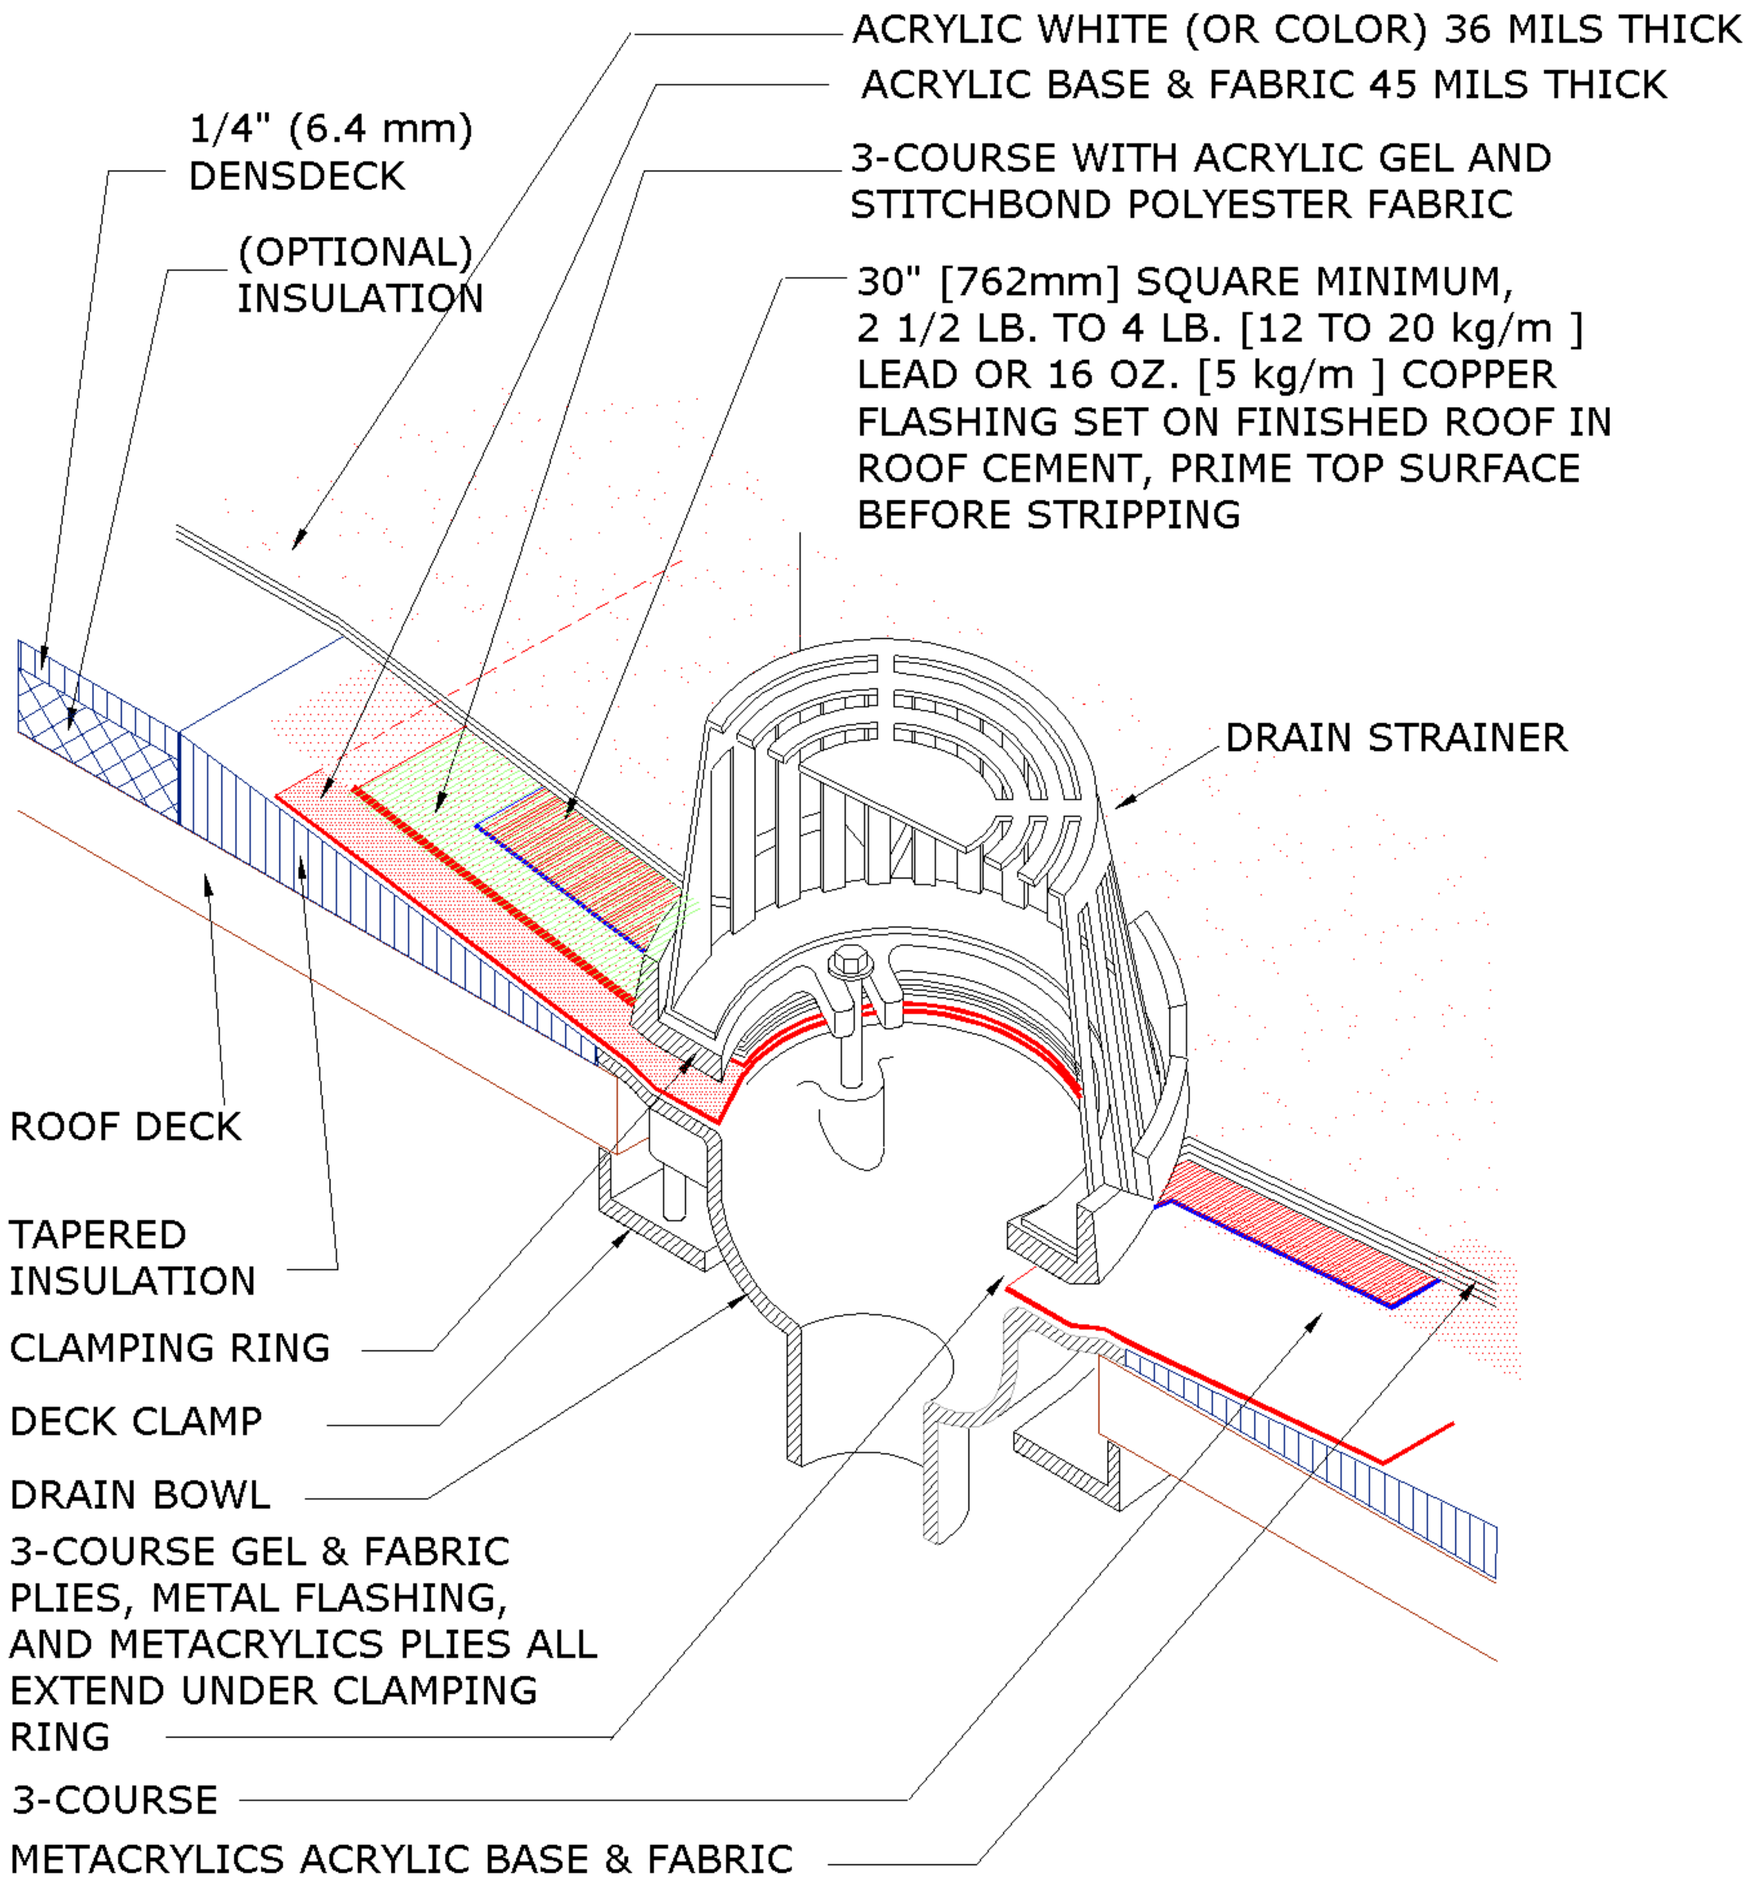

ROOF DRAIN

META-23A